

MONUMENT RECORD

STATE OF INDIANA ~ COUNTY OF MONROE



Section 14, Township 9 North, Range 1 West,

Monument Description & Remarks: 0.2'x0.7' Stone Found flush with ground. Stone is half Limestone and half Sandstone. Survey Marker and post found on NE side of stone.

Recovery Tie Drawing

- A - Stone
- B - 5/8" Rebar w/Plastic Cap Inscribed "Bledsoe Tapp, PC" S00°E 0.13'
- C - PK Nail in West side of Power Pole S02°W 14.50'
- D - PK Nail in North side of Fence Corner Post N81°30'W 15.14'
- E - Mag Nail in Root on West side 16" Maple N13°E 8.95'

Note: SPC are for 5/8" Rebar w/cap set on South side of Stone

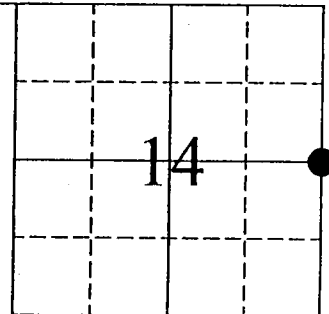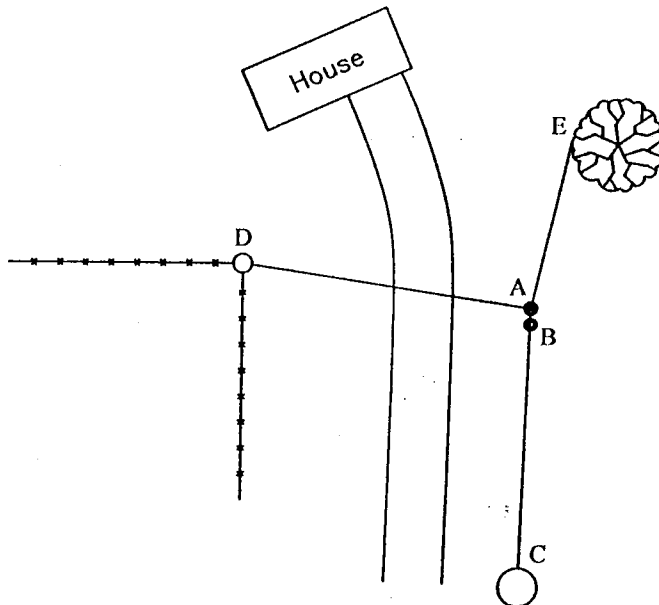

● = at Corner



State Plane Coordinate (NAD83 Survey Feet, Indiana West Zone)-

Northing: 1445291.30 Easting: 3123077.18


Elev.: 825.28

COMPLETED BY Shu U. Tanker

I, Ben E. Bledsoe, Registered Land Surveyor, here by certify that this document was prepared under my direction in accordance with the provisions of Section 17-3-64-4 through 17-3-64-8 of the Indiana Code, being Acts of 1965, Chapter 319; this 27th day of December, 2004 A.D.

Ben E. Bledsoe

Indiana Registered Land Surveyor No. S0559

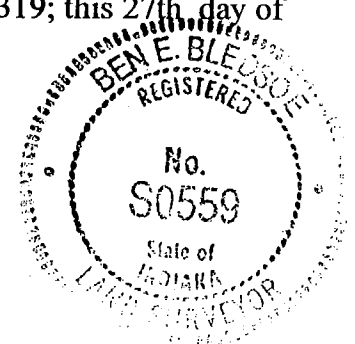

MONUMENT RECORD

Corner I.D. #

U-11


STATE OF INDIANA - COUNTY OF MONROE

Section Fourteen (14), Township 9 North, Range 1 West

Monument Description & Remarks: Found Stone at East 1/4 corner; no "X".

Stone is 0.2' x 0.7' x 0.3' out of ground. Stone is part limestone & part fieldstone. Chisled 1 side of a "X" . . . see note. Survey marker sign and post set.

Recovery Tie Drawing

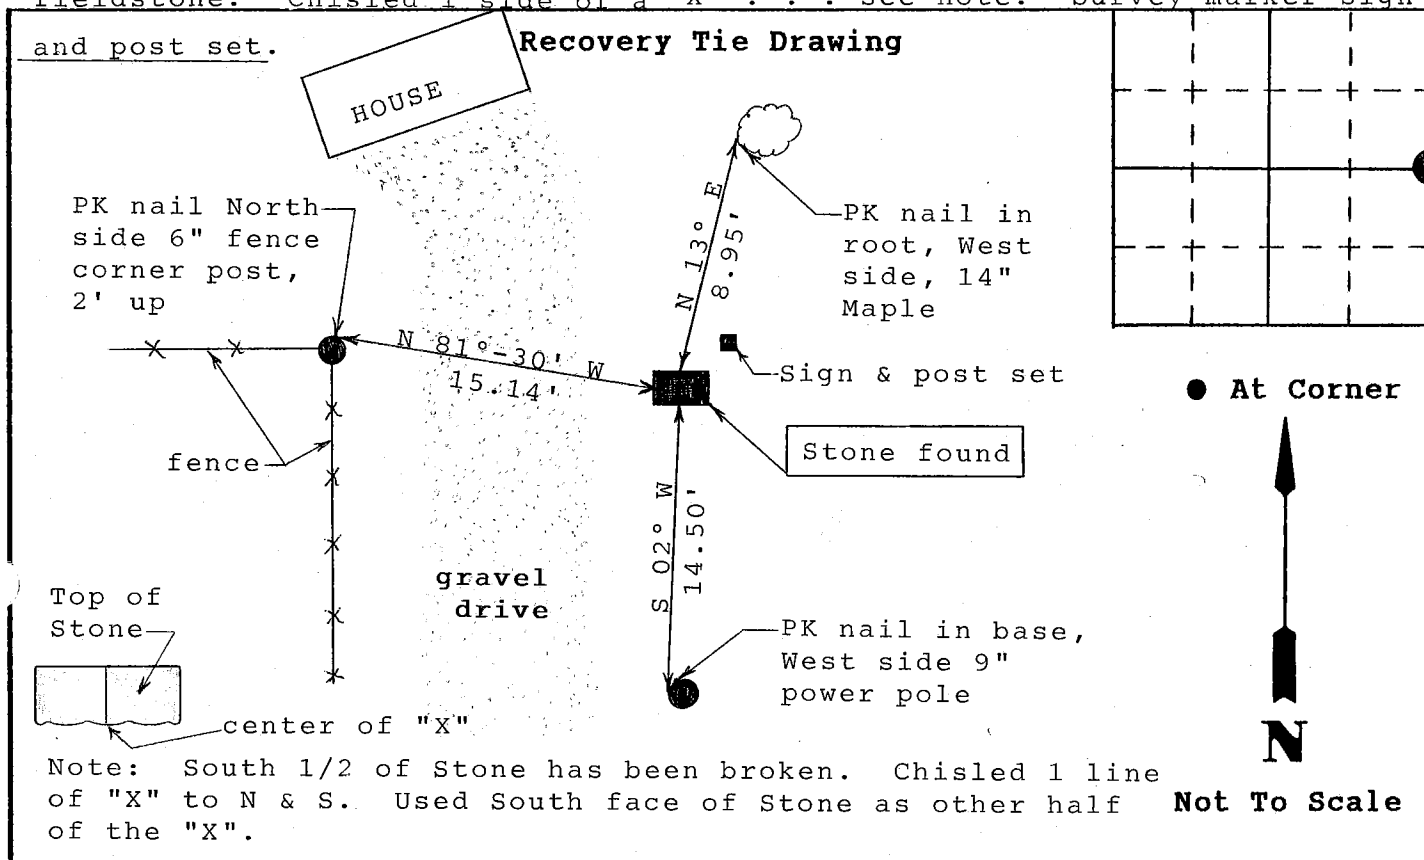

State of Indiana

County of Monroe

I, Michael W. Friley, County Surveyor, hereby certify that this document was prepared under my direction in accordance with the provisions of Section 17-3-64-4 through 17-3-64-8 of the Indiana Code, being Acts of 1965, Chapter 319; and the above data is given under my hand and seal this 20th day of April, 1995 A.D.

Space Reserved For Recording Officer

Indiana Registered Land Surveyor No. _____ or

Office of Monroe County Surveyor

United States Government Agency

Monroe County Surveyor

Title

Field Book:

95-01

Page:

30